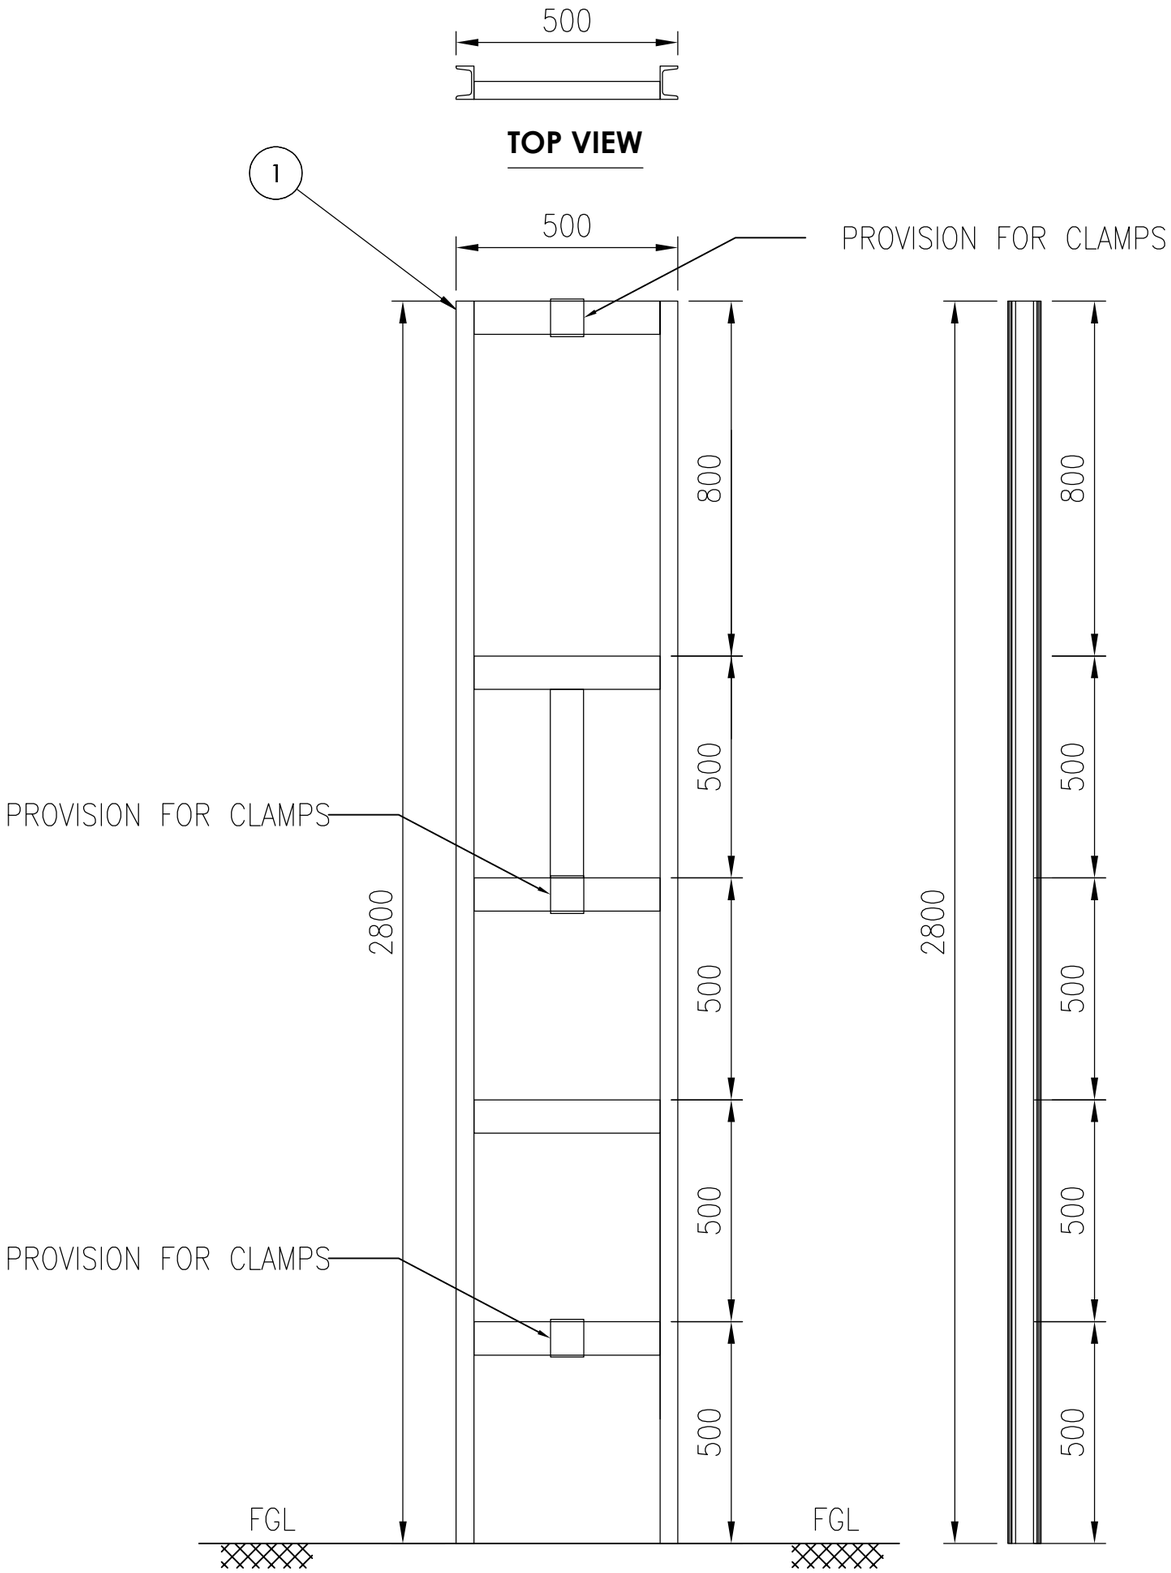

FRONT VIEW

SIDE VIEW

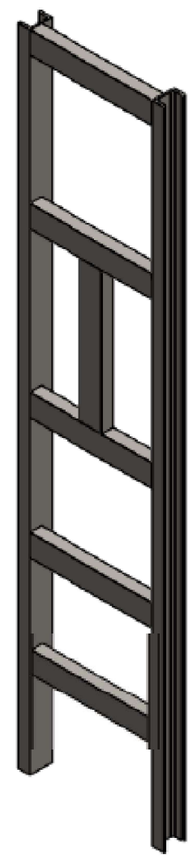

ISOMETRIC VIEW

NOTE :–

1) ALL DIMENSIONS ARE IN MM UNLESS OTHERWISE STATED.

NO.	DATE	REVISION	REV.BY.	SIGN.

	PREPARED BY	CHECKED BY	APPROVED BY
SIGN.			
NAME	DKG		
DATE	31.05.2021		
FOR	GGL	GGL	GGL

GUJARAT GAS LIMITED

GUJARAT GAS TECHNICAL SERVICES

PROJECT NAME: MECHANICAL WORK FOR DAUGHTER BOOSTER CNG STATIONS/ LCNG STATIONS/ DECOMPRESSION STATIONS

Sr. No.	Description	Nos.
1	C-Channel 75 x 40 mm	7

STATUS:

TITLE: TYPICAL DRAWING FOR LCV FILLING POST STAND

SCALE	SHEET	DRAWING NO.	REV.
NTS	1 OF 1	GGL/TS/CNG/SUPPLY/LCV STAND/DWG	01

Approved
Econnect ID : 98164 Approved by: Upendrakumar Sharma on 01/05/2023
Approval Note/Document Ref.No:GGL/TS/CNG/SUPPLY/LCV STAND/DWG